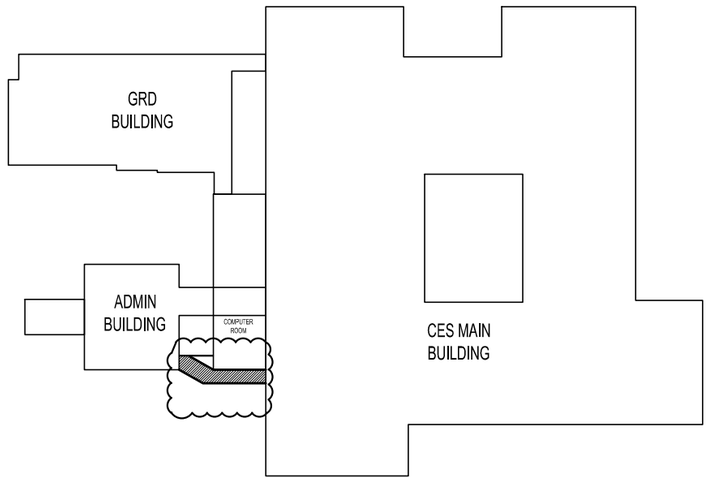

KEY PLAN

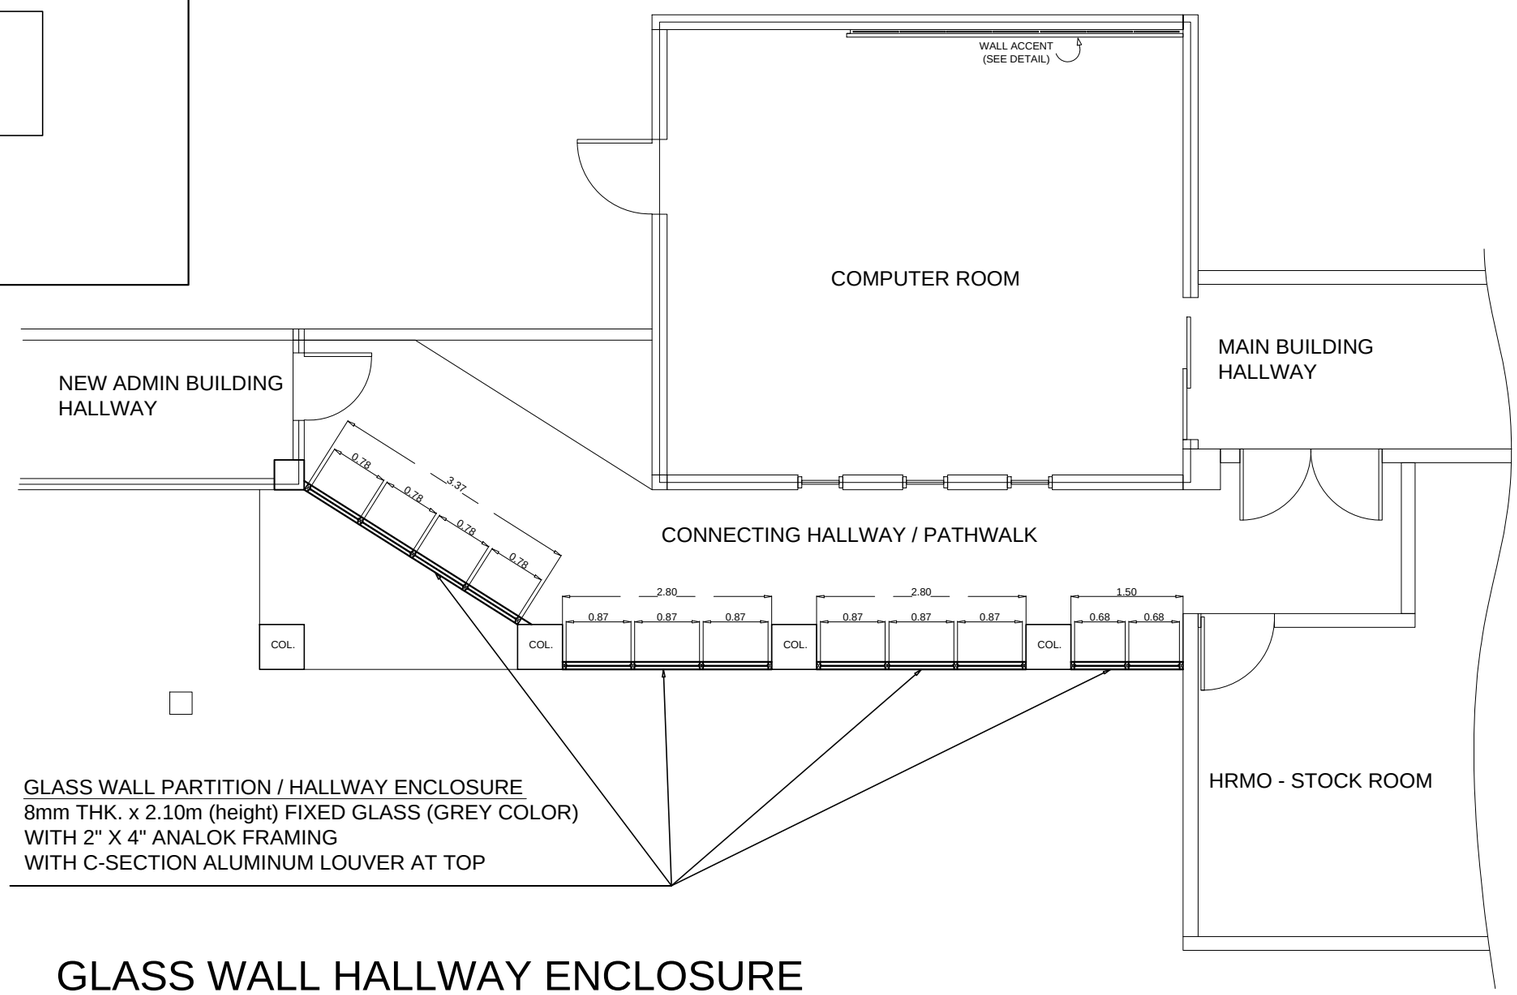

GLASS WALL HALLWAY ENCLOSURE

FLOOR PLAN

SCALE 1:100

PHILRICE
PHILIPPINE RICE RESEARCH INSTITUTE
CENTRAL EXPERIMENT STATION
MALIGAYA, MUÑOZ CITY, NUEVA ECIJA

R.A. 9266 - Art. 3, Section 20

Drawings and Specifications duly signed, stamped or sealed, as instruments of service are the intellectual properties and documents of the architect, whether the object for which they are made is executed or not. It shall be unlawful for any person, without the consent of the architect or author of said documents, to duplicate or to make copies of said documents for use in the repetition of and for other projects or buildings, whether executed partly or in whole.

PROJECT TITLE:
PROPOSED GLASS WITH LOUVER ENCLOSURE AT CONNECTING HALLWAY OF MAIN BUILDING AND NEW ADMIN BUILDING
PPD OFFICE, PHILRICE - CES
MALIGAYA, SCIENCE CITY OF MUÑOZ, NUEVA ECIJA

PRODUCED BY:
PHYSICAL PLANT DIVISION
INFRASTRUCTURE UNIT
PHILRICE
SCIENCE CITY OF MUÑOZ, NUEVA ECIJA

DESIGN BY:
ARCH. RENATO B. BAJIT
PPD DIVISION HEAD
PHILRICE - CES

ENDUSER:
EDUARDO JIMMY P. QUILANG
ACTING DED FOR RESEARCH
PHILRICE - CES

RECOMMENDING APPROVAL:
ABNER T. MONTECALVO
DED FOR ASF
PHILRICE

APPROVED:
JOHN C. DE LEON
EXECUTIVE DIRECTOR
PHILRICE

SHEET NUMBER: