HIS
ITE

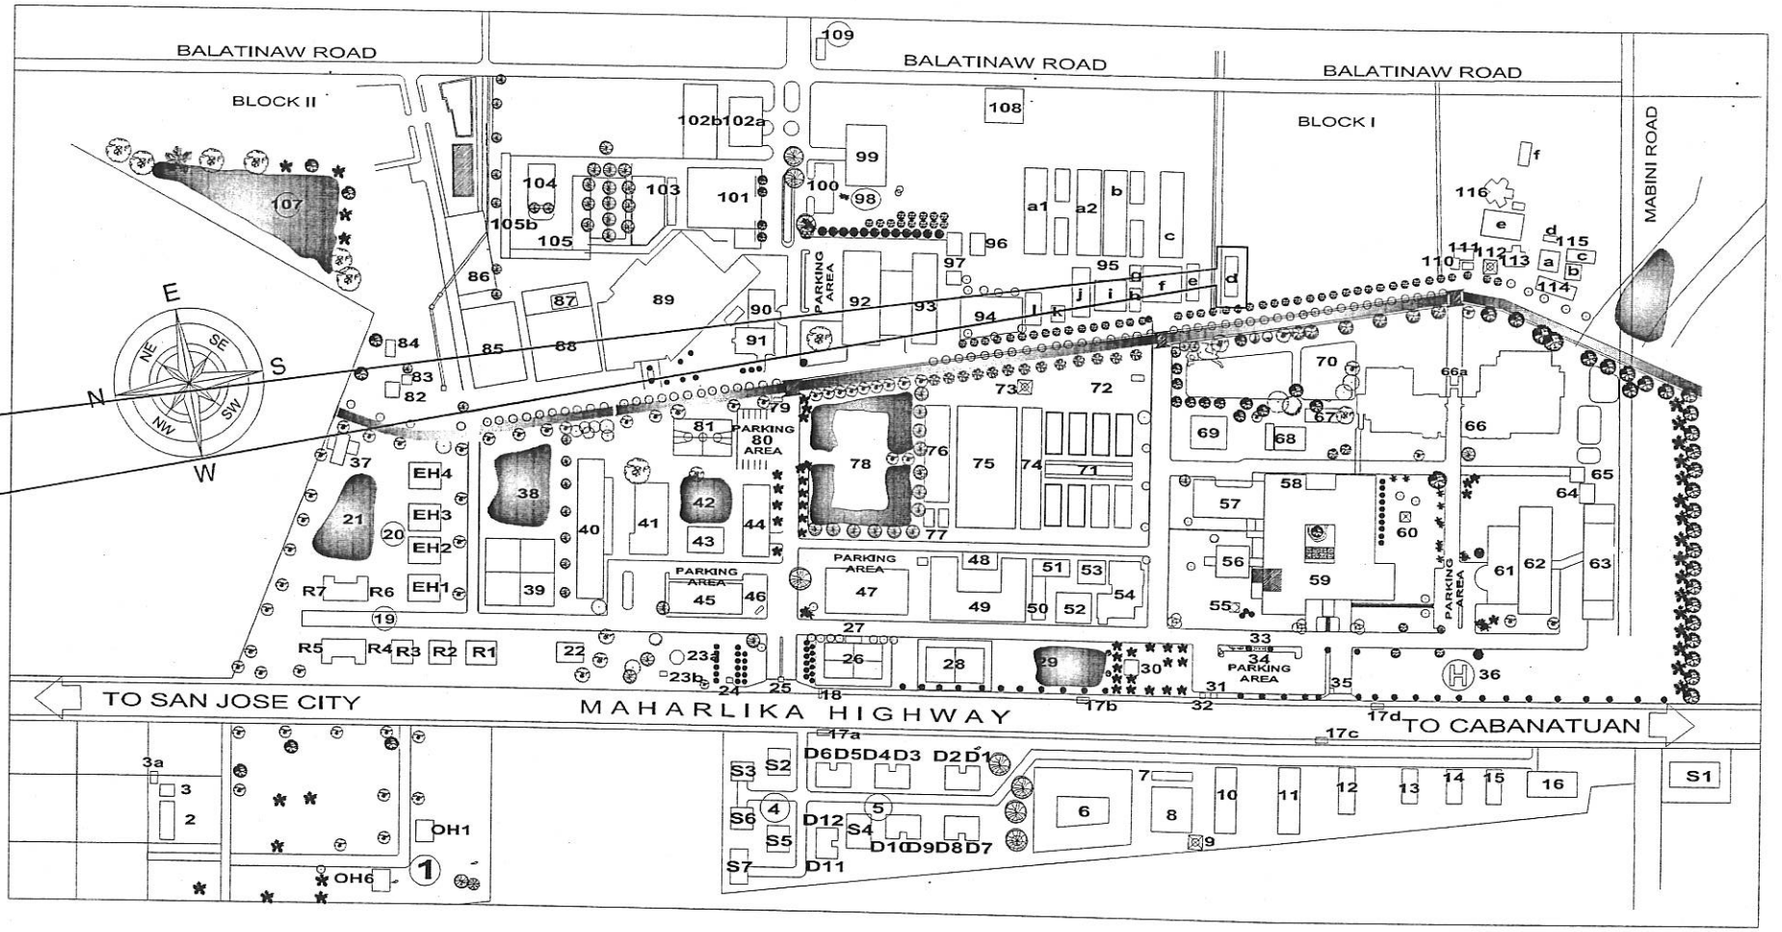

LOCATION MAP

DRAWN NOT TO SCALE

PHILRICE RESEARCH INSTITUTE	R.A. 921414 - Art. 3, Section 20 Drawings and Specifications duly signed, stamped or sealed, as instruments of service are the intellectual properties and documents of the architect, whether the object for which they are made is executed or not. It shall be unlawful for any person, without the consent of the architect or author of said documents, to duplicate or to make copies of said documents for use in the repetition of and for other projects or buildings, whether executed partly or in whole.	PROJECT TITLE: REPAIR OF ASPPD SCREEN HOUSE (FORMERLY HYDROPHONICS) LOCATION: PHILRICE-CES , BRGY. MALIGAYA, SCIENCE CITY OF MUÑOZ, NUEVA ECIJA	PRODUCED BY: PHYSICAL PLANT DIVISION INFRASTRUCTURE UNIT PHILRICE SCIENCE CITY OF MUÑOZ, NUEVA ECIJA	DESIGN BY: RENATO B. BAJIT HEAD , PPD PHILRICE - CES	END USER: SANDRO D. CAÑETE ASST. HEAD / SR. SRS , ASPPD PHILRICE - CES	RECOMMENDING APPROVAL: ABNER T. MONTECALVO DED FOR ASF PHILRICE	APPROVED: JOHN C. DE LEON EXECUTIVE DIRECTOR PHILRICE	SHEET No. : A-01 1 | 5

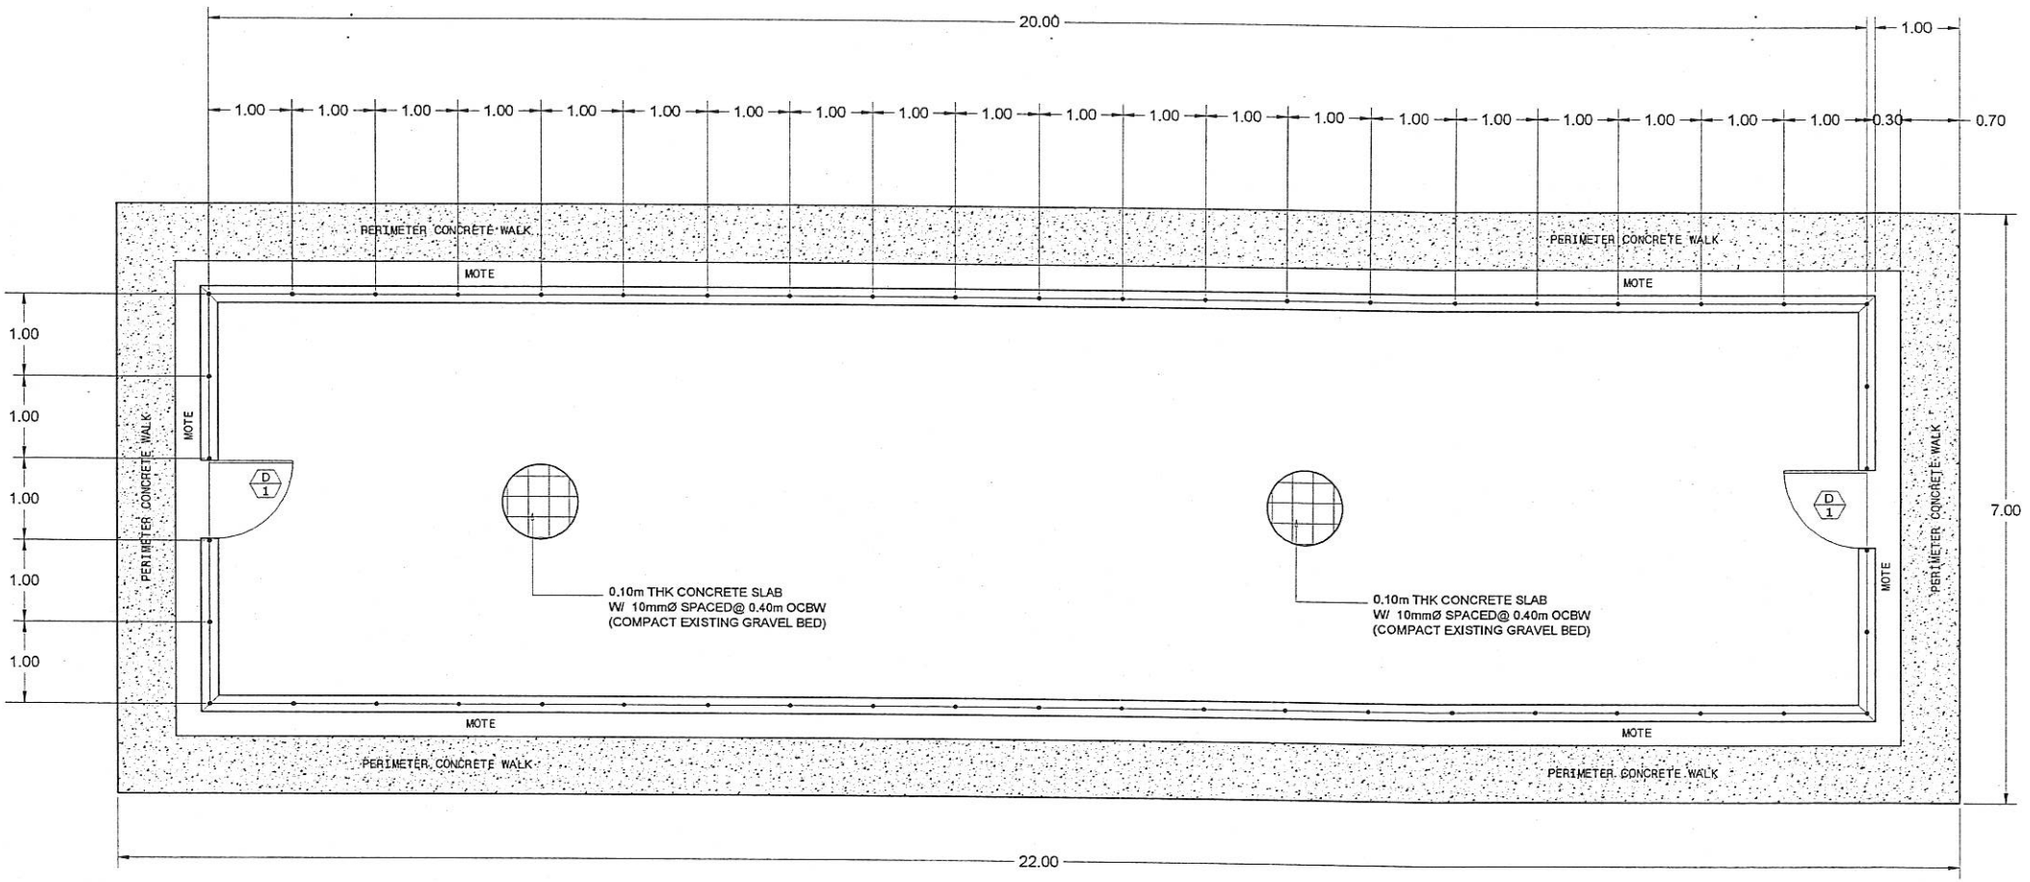

Floor Plan

SCALE 1:200METERS

RESEARCH INSTITUTE	R.A. 921414 - Art. 3, Section 20 Drawings and Specifications duly signed, stamped or sealed, as instruments of service are the intellectual properties and documents of the architect, whether the object for which they are made is executed or not. It shall be unlawful for any person, without the consent of the architect or author of said documents, to duplicate or to make copies of said documents for use in the repetition of and for other projects or buildings, whether executed partly or in whole.	PROJECT TITLE: REPAIR OF ASPPD SCREEN HOUSE (FORMERLY HYDROPHONICS) LOCATION: PHILRICE-CES , BRGY. MALIGAYA, SCIENCE CITY OF MUÑOZ, NUEVA ECIJA	PRODUCED BY: PHYSICAL PLANT DIVISION INFRASTRUCTURE UNIT PHILRICE SCIENCE CITY OF MUÑOZ, NUEVA ECIJA	DESIGN BY: RENATO B. BAJIT HEAD , PPD PHILRICE - CES	END USER: SANDRO D. CAÑETE ASST. HEAD / SR. SRS , ASPPD PHILRICE - CES	RECOMMENDING APPROVAL: ABNER T. MONTECALVO DED FOR ASF PHILRICE	APPROVED: JOHN C. DE LEON EXECUTIVE DIRECTOR PHILRICE	SHEET No.: A-02 2 5

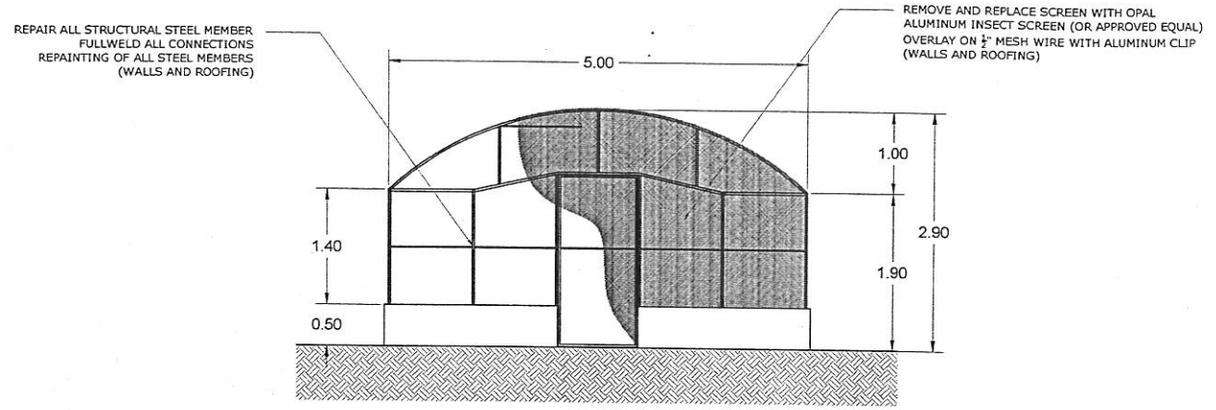

Front Elevation
SCALE 1:200METERS

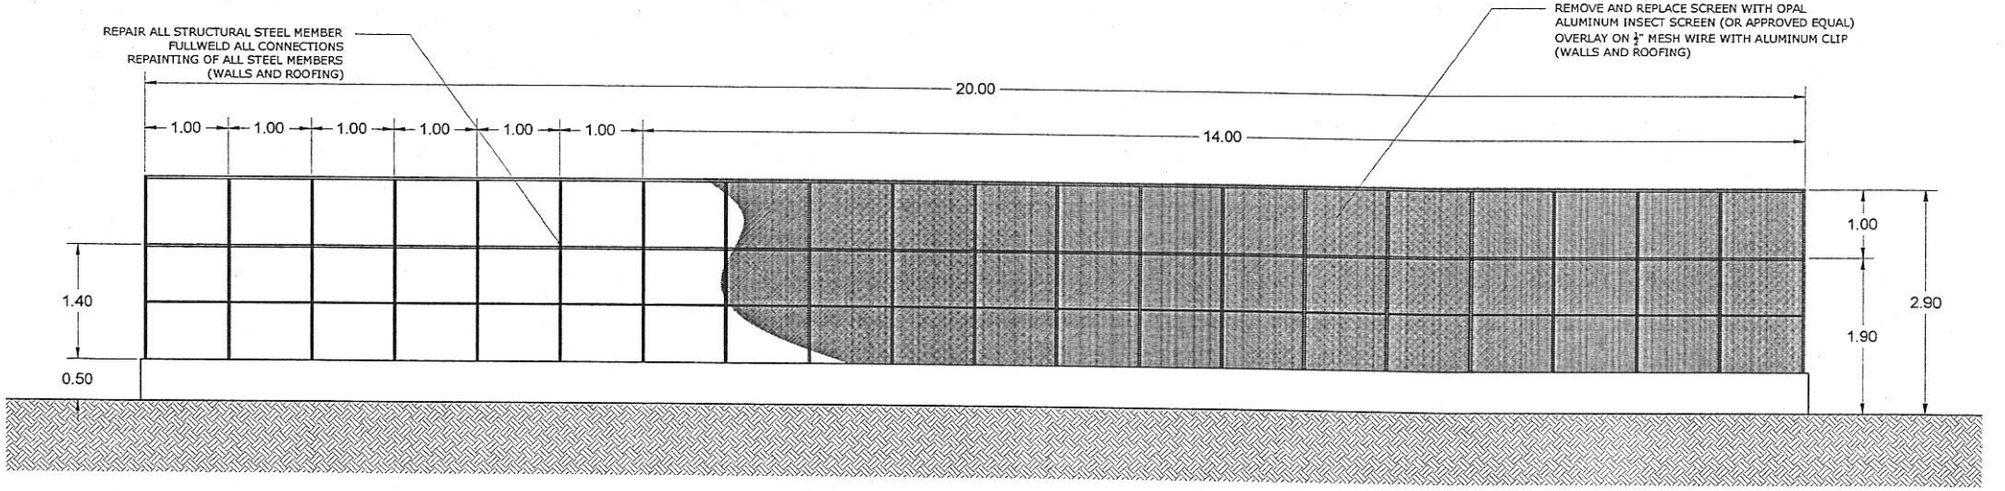

Right Side Elevation
SCALE 1:200METERS

RICE ESEARCH INSTITUTE TERMENT STATION OZ CITY, NUEVA ECIJA	R.A. 921414 - Art. 3, Section 20 Drawings and Specifications duly signed, stamped or sealed, as instruments of service are the intellectual properties and documents of the architect, whether the object for which they are made is executed or not. It shall be unlawful for any person, without the consent of the architect or author of said documents, to duplicate or to make copies of said documents for use in the repetition of and for other projects or buildings, whether executed partly or in whole.	PROJECT TITLE: REPAIR OF ASPPD SCREEN HOUSE (FORMERLY HYDROPHONICS) LOCATION: PHILRICE-CES , BRGY. MALIGAYA., SCIENCE CITY OF MUÑOZ, NUEVA ECIJA	PRODUCED BY: PHYSICAL PLANT DIVISION INFRASTRUCTURE UNIT PHILRICE SCIENCE CITY OF MUÑOZ, NUEVA ECIJA	DESIGN BY: RENATO B. BAJIT HEAD, PPD PHILRICE - CES	END USER: SANDRO D. CAÑETE ASST. HEAD / SR. SRS , ASPPD PHILRICE - CES	RECOMMENDING APPROVAL: ABNER T. MONTECALVO DED FOR, ASF PHILRICE	APPROVED: JOHN C. DE LEON EXECUTIVE DIRECTOR PHILRICE	SHEET No. : A-03 3 5

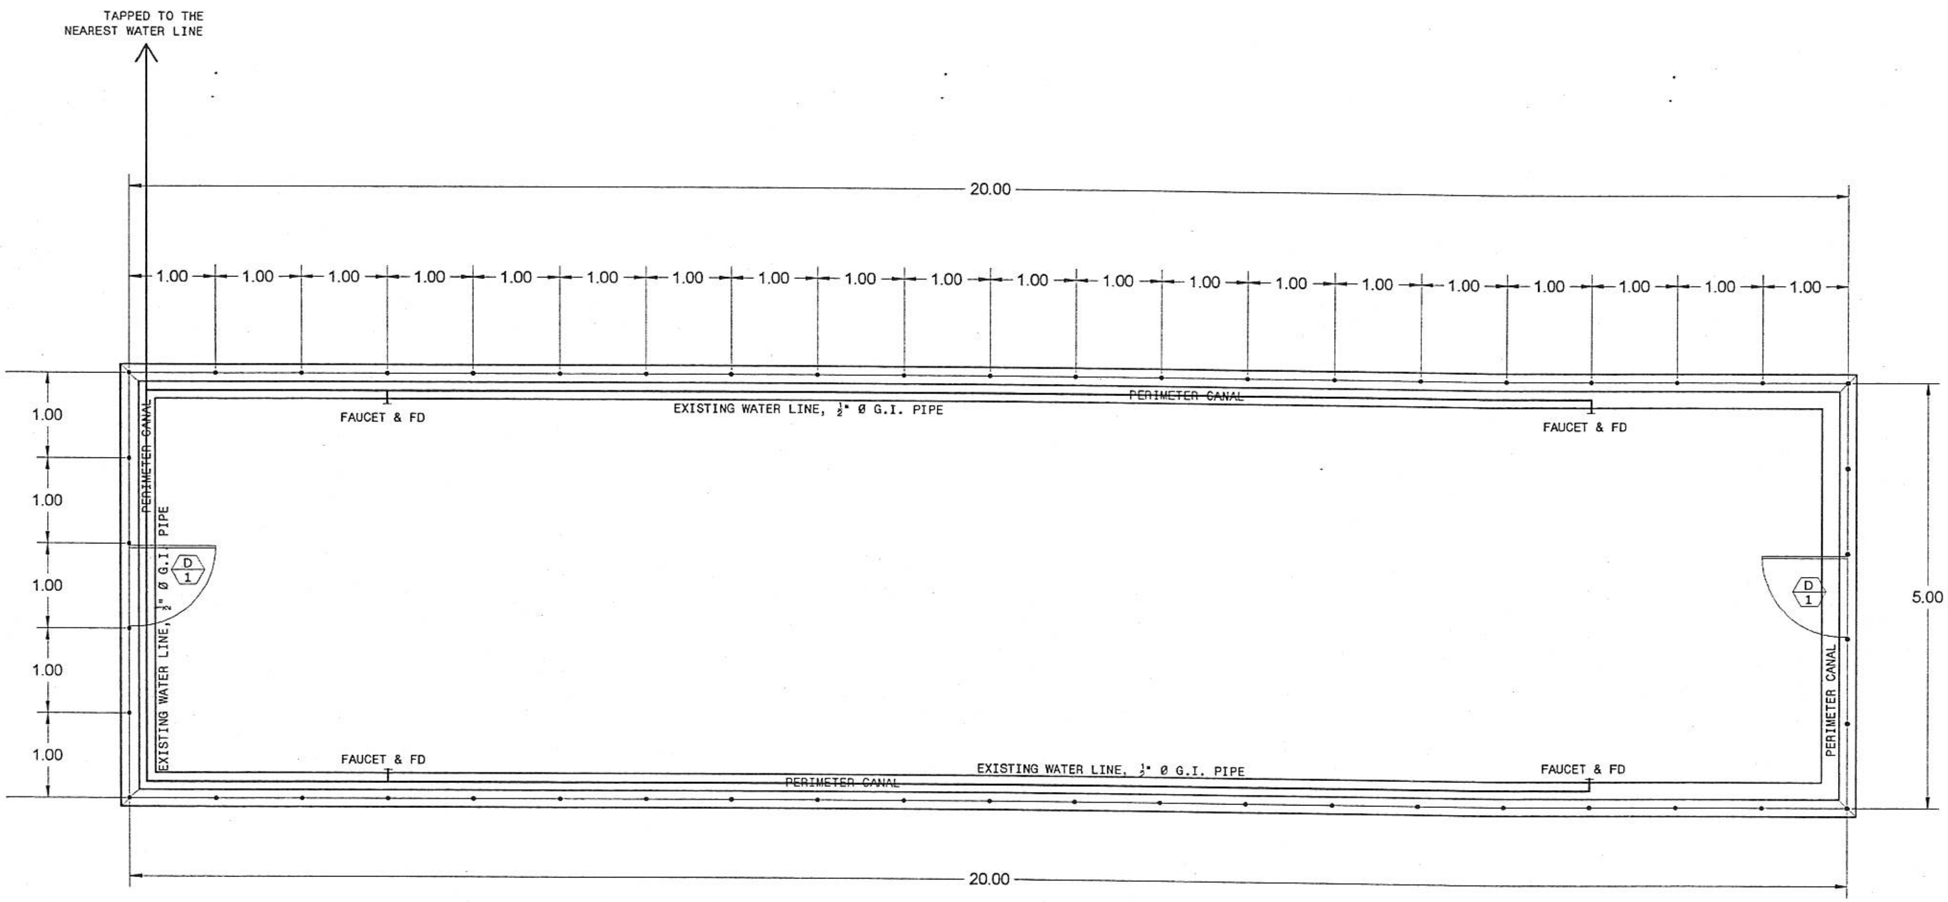

Plumbing Lay-out

SCALE 1:200METERS

RICE RESEARCH INSTITUTE	R.A. 921414 - Art. 3, Section 20 Drawings and Specifications duly signed, stamped or sealed, as instruments of service are the intellectual properties and documents of the architect, whether the object for which they are made is executed or not. It shall be unlawful for any person, without the consent of the architect or author of said documents, to duplicate or to make copies of said documents for use in the repetition of and for other projects or buildings, whether executed partly or in whole.	PROJECT TITLE: REPAIR OF ASPPD SCREEN HOUSE (FORMERLY HYDROPHONICS) LOCATION: PHILRICE-CES, BRGY. MALIGAYA, SCIENCE CITY OF MUÑOZ, NUEVA ECIJA	PRODUCED BY: PHYSICAL PLANT DIVISION INFRASTRUCTURE UNIT PHILRICE SCIENCE CITY OF MUÑOZ, NUEVA ECIJA	DESIGN BY: RENATO B. BAJIT HEAD, PPD PHILRICE - CES	END USER: SANDRO D. CAÑETE ASST. HEAD / SR. SRS, ASPPD PHILRICE - CES	RECOMMENDING APPROVAL: ABNER T. MONTECALVO DED FOR ASF PHILRICE	APPROVED: JOHN C. DE LEON EXECUTIVE DIRECTOR PHILRICE	SHEET No.: P-01 4 5

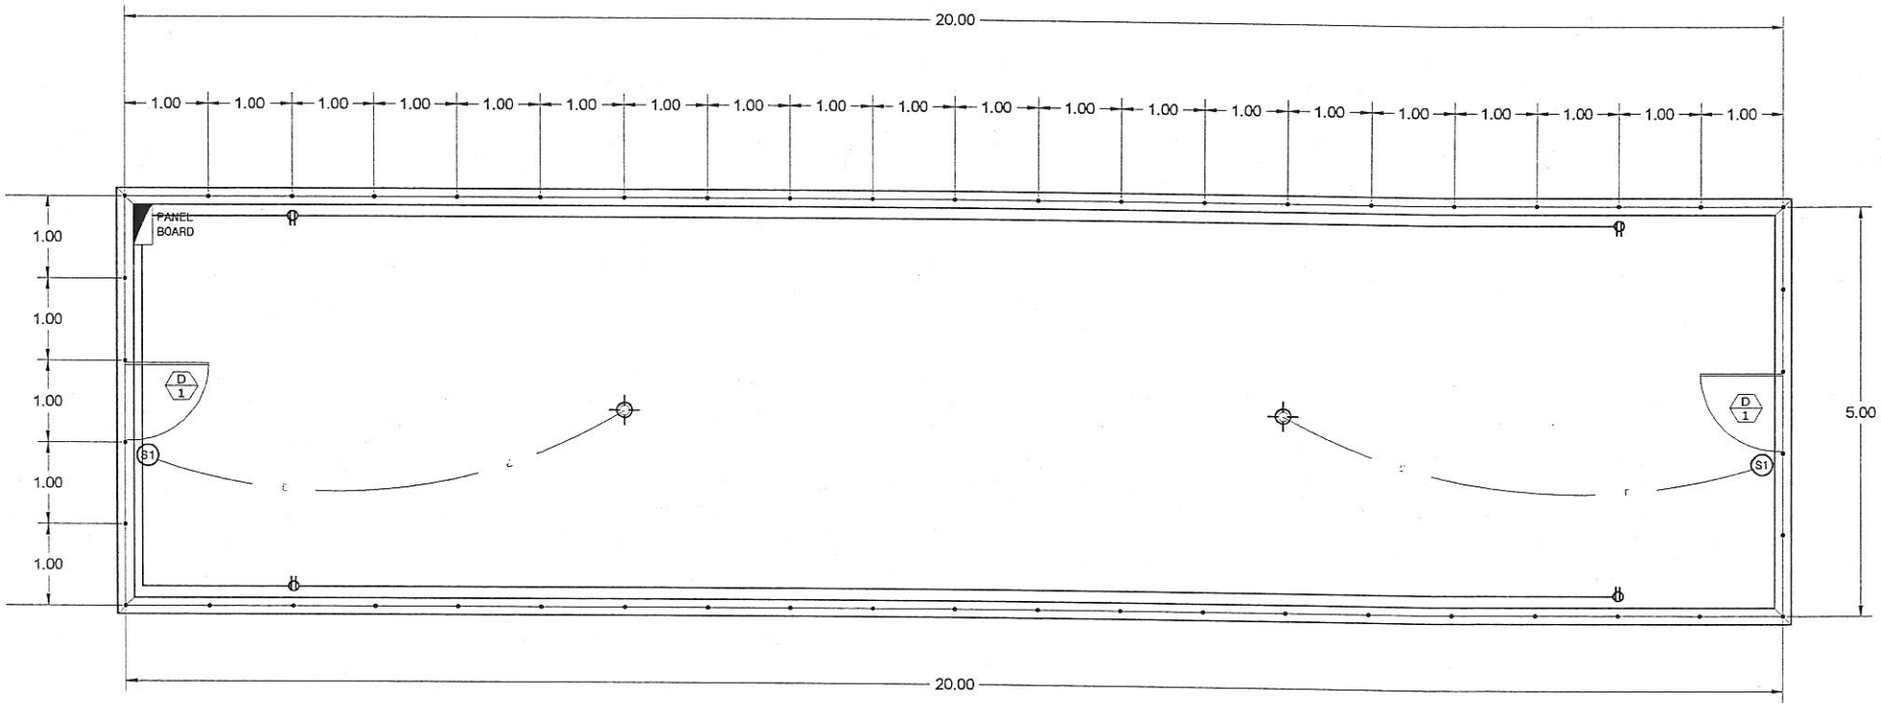

Electrical Lay-out

SCALE 1:200METERS

PHILRICE RESEARCH INSTITUTE	R.A. 921414 - Art. 3, Section 20 Drawings and Specifications duly signed, stamped or sealed, as instruments of service are the intellectual properties and documents of the architect, whether the object for which they are made is executed or not. It shall be unlawful for any person, without the consent of the architect or author of said documents, to duplicate or to make copies of said documents for use in the repetition of and for other projects or buildings, whether executed partly or in whole.	PROJECT TITLE: REPAIR OF ASPPD SCREEN HOUSE (FORMERLY HYDROPHONICS) LOCATION: PHILRICE-CES , BRGY. MALIGAYA, SCIENCE CITY OF MUÑOZ, NUEVA ECIJA	PRODUCED BY: PHYSICAL PLANT DIVISION INFRASTRUCTURE UNIT PHILRICE SCIENCE CITY OF MUNOZ, NUEVA ECIJA	DESIGN BY: RENATO B. BAJIT HEAD , PPD PHILRICE - CES	END USER: SANDRO D. CAÑETE ASST. HEAD/ SR. SRS , ASPPD PHILRICE - CES	RECOMMENDING APPROVAL: ABNER T. MONTECALVO DED FOR ASF PHILRICE	APPROVED: JOHN C. DE LEON EXECUTIVE DIRECTOR PHILRICE	SHEET No.: E-01 5 5